IMAGES
XREFS XREF X2436-Landscape-Color - XREF xsite - XREF xsite-II - XREF xexist-site-II - XREF xexist-util-II - XREF xutil-II - XREF xbndy - XREF xexist-site - XREF xexist-util - XREF xutil - XREF xbndy-II - XREF xAerial - XREF xAerial-Overall - XREF X2436-Plans Border - XREF X2436-Plans Border - Overall
PLOTTED BY LANDON, JEFF 10/18/2021 7:53 AM
DWG NAME K:\FTW_CIVIL\061311400- DAL\FUN - MESQUITE AIRPORT\DWG\EXHIBITS\OVERALL SITE PLAN EXHIBIT.DWG
LAST SAVED 10/13/2021 5:50 PM
THIS DOCUMENT, TOGETHER WITH THE CONCEPTS AND DESIGNS PRESENTED HEREIN, AS AN INSTRUMENT OF SERVICE, IS INTENDED ONLY FOR THE SPECIFIC PURPOSE AND CLIENT FOR WHICH IT WAS PREPARED. REUSE OF AND IMPROPER RELIANCE ON THIS DOCUMENT WITHOUT WRITTEN AUTHORIZATION AND ADAPTATION BY KIMLEY-HORN AND ASSOCIATES, INC. SHALL BE WITHOUT LIABILITY TO KIMLEY-HORN AND ASSOCIATES, INC.

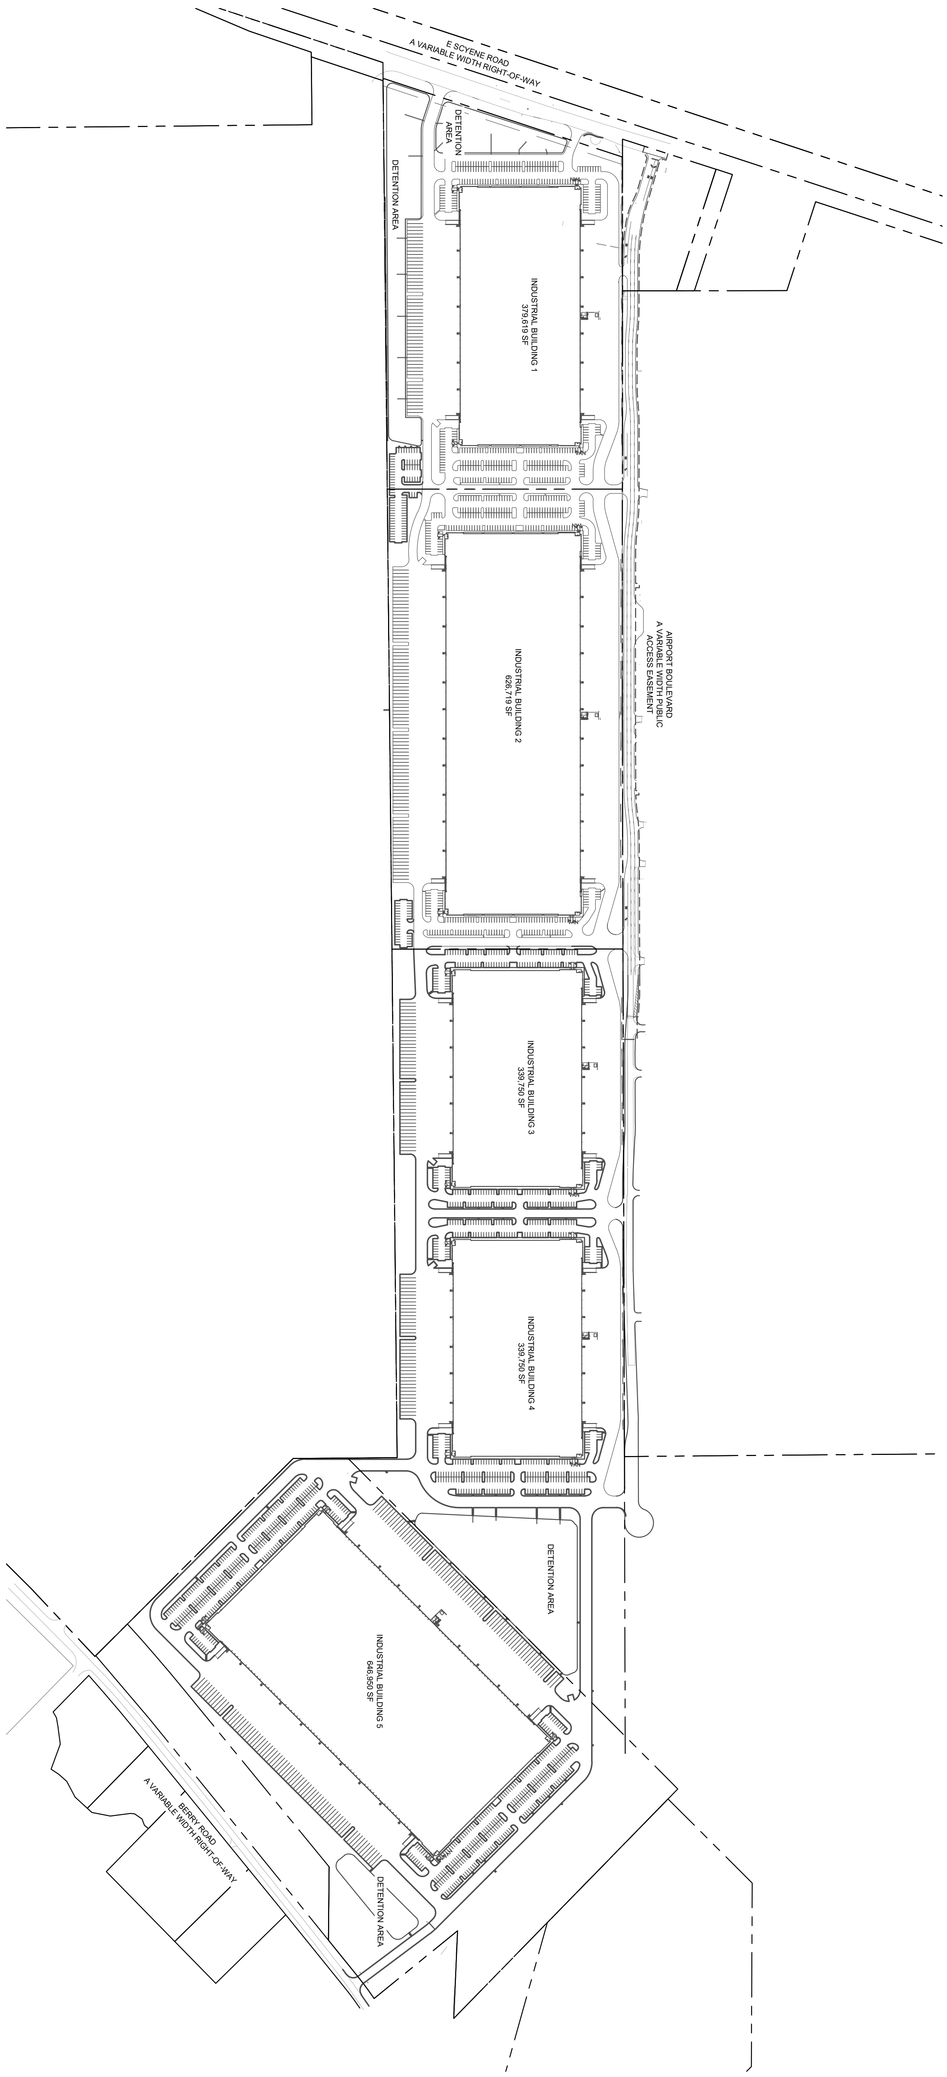

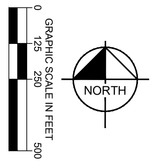

EXHIBIT

SHEET NUMBER

OVERALL SITE PLAN

MESQUITE AIRPORT LOGISTICS CENTER

CITY OF MESQUITE
DALLAS COUNTY, TEXAS

PROJECT No.	061311400
DATE:	10/18/2021
SCALE:	AS SHOWN
DESIGNED BY:	LAN
DRAWN BY:	LAN
CHECKED BY:	JRL

Kimley»Horn
801 CHERRY ST, UNIT 11, STE 1300, FORT WORTH, TX 76102
PHONE: 817-335-5511 FAX: 817-335-5070
TEXAS REGISTERED ENGINEERING FIRM F-928

No.	REVISIONS	DATE	BY

© 2021 KIMLEY-HORN AND ASSOCIATES, INC.